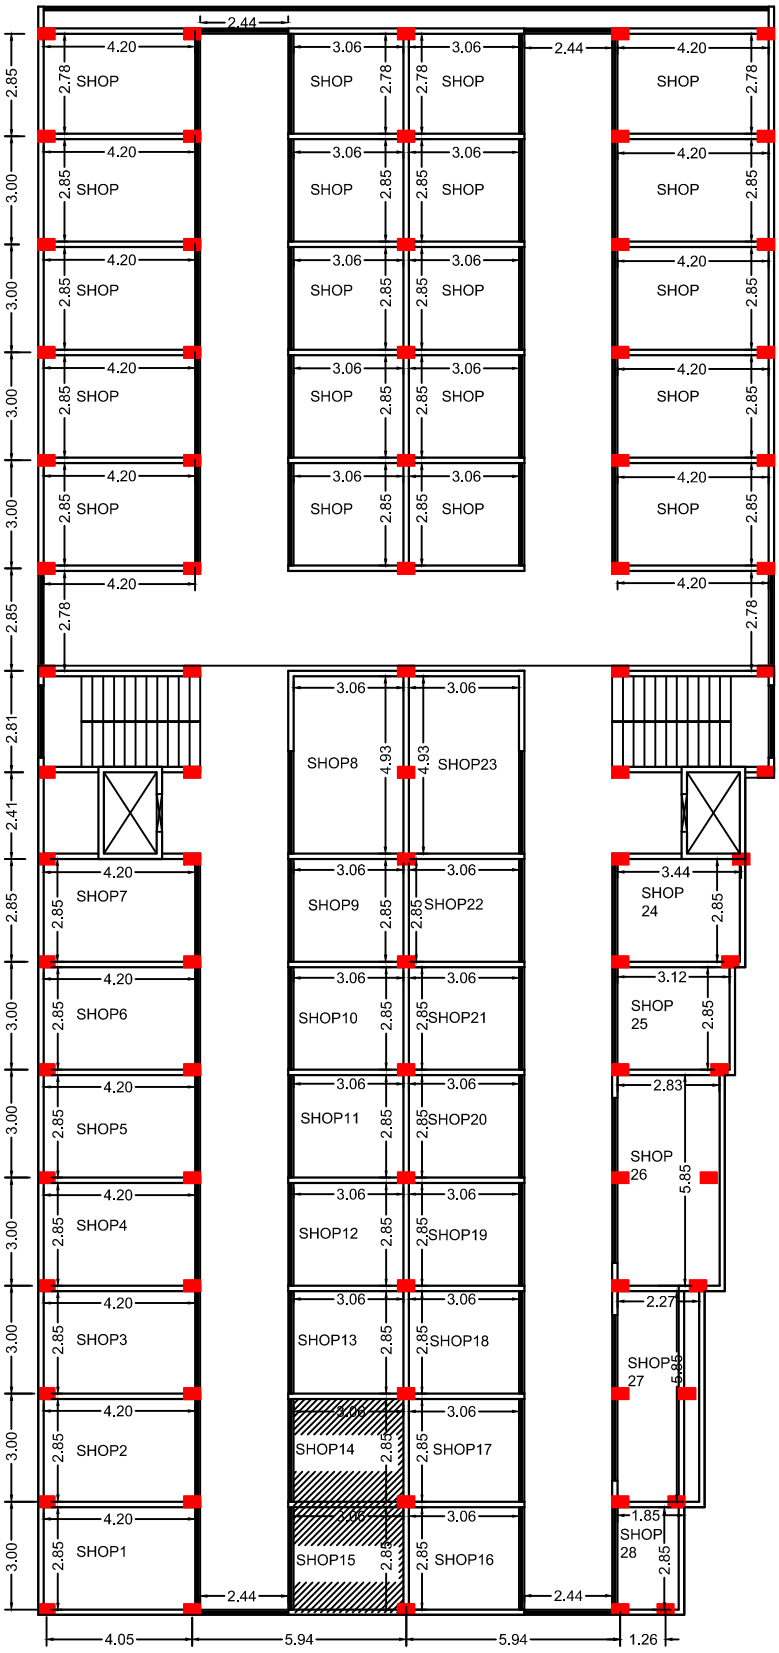

TYPICAL FLOOR PLAN(1st,2nd,3rd & 4th)